# Fence - Timber Post and Mesh

## City of Boroondara - Design Standards

### Supply and Installation Details
### Material Code: **FE04**

**Materials**

Post: 115 x115 F7 seasoned K.D white Cypress Pine dressed all around. Top of post pyramid bevelled and sanded smooth.

Rail: 48mm diameter x 3.6 mm pipe galvanised and powder coated black gloss

Mesh: black PVC coated chain link mesh fixed to pipe rails with spiralled wire threaded through edge of mesh panel. Fixed to posts with vertical wire or stainless steel rod threaded through edge of mesh panel and fixed to the bollards with saddles and timber screws.

Note: use zinc coated saddles and timber screws. Fence should be designed to suit a standard 6.5m rail length. Provide gaps for pedestrian access at regular intervals as advised by project superintendent.

**Detail: (Not to scale)**

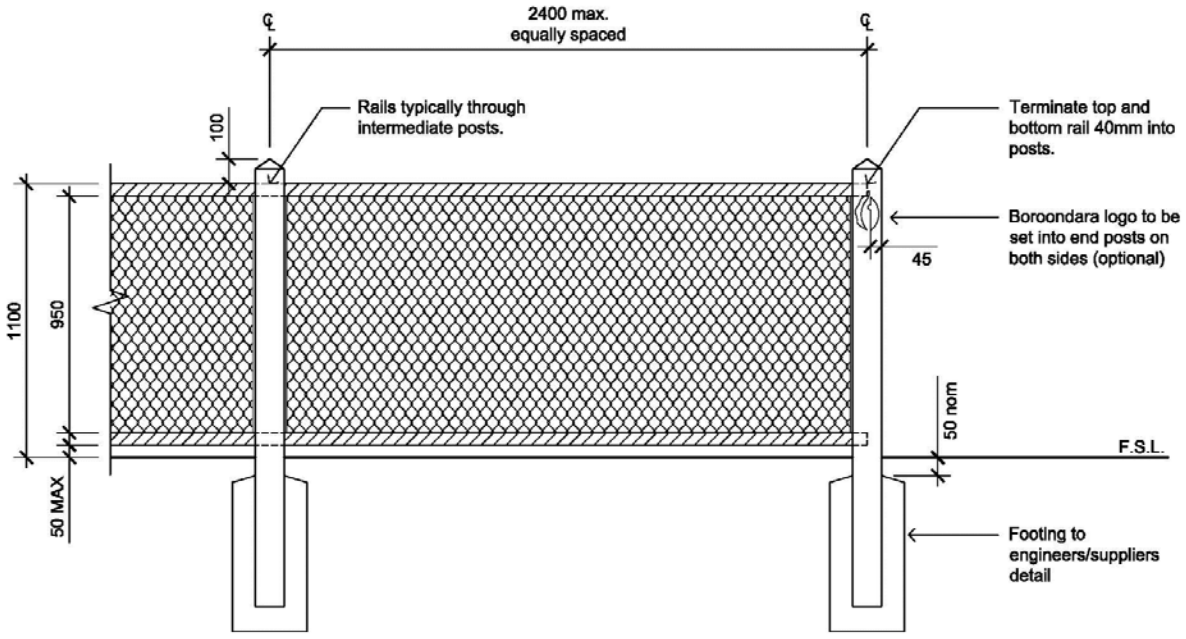


SECTION OF TIMBER BOLLARD TO BE BURIED TO BE COATED IN BITUMINOUS PAINT

BOROONDARA
City of Harmony

FENCE - TIMBER POST AND MESH

STANDARD DRAWING

DATE REVIEWED OCTOBER 2015

SCALE NTS

DRAWING NO. FE04