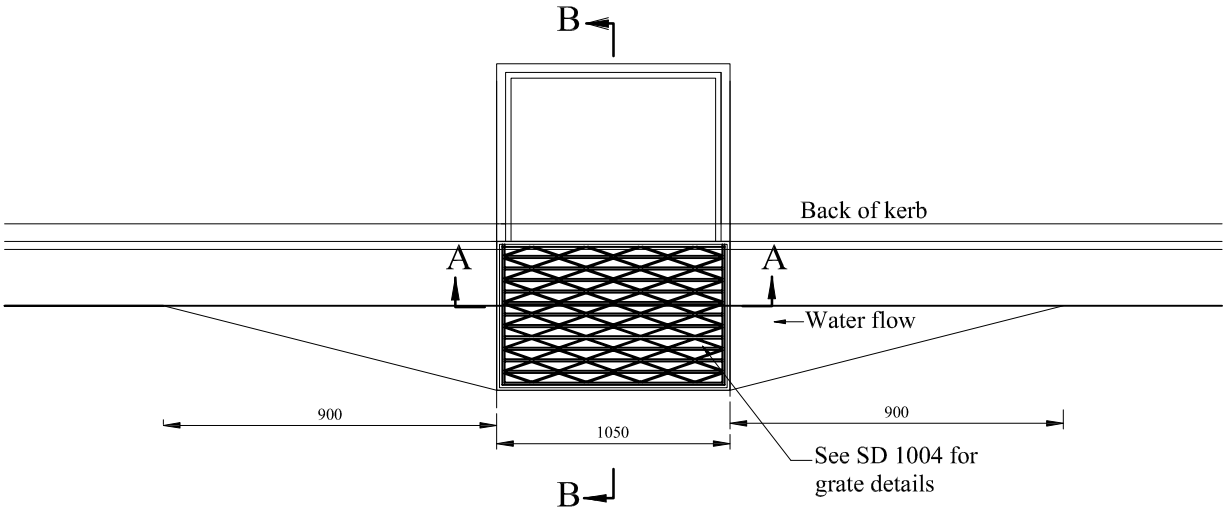

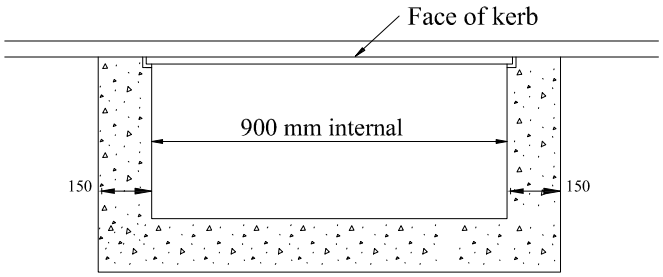

SECTION A - A

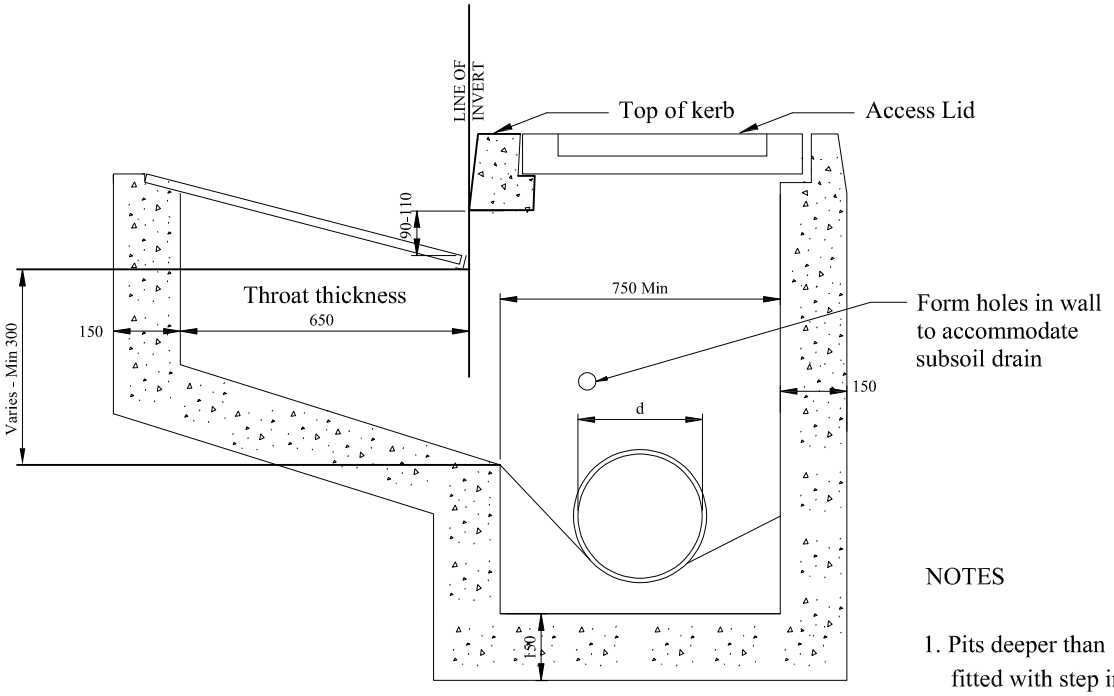

SECTION B - B

NOTES

1. Pits deeper than 1.0m to be fitted with step irons
2. Channel width to be splayed from 300mm to 700mm over 900mm
3. Minimum width of pit 600mm

BOROONDARA
City of Harmony

GRATED SIDE ENTRY PIT DRAIN BEHIND KERB

STANDARD DRAWING

DATE REVIEWED MAY 2022

SCALE NTS

DRAWING NO. SD1011